


- EXISTING TO REMAIN
- SANCTUARY
- OFFICES
- RELATIONAL SPACES
- CHILDREN'S MINISTRY
- NEW BACK OF HOUSE



HART STREET

0 10 21 32
FEET
3/32" = 1'

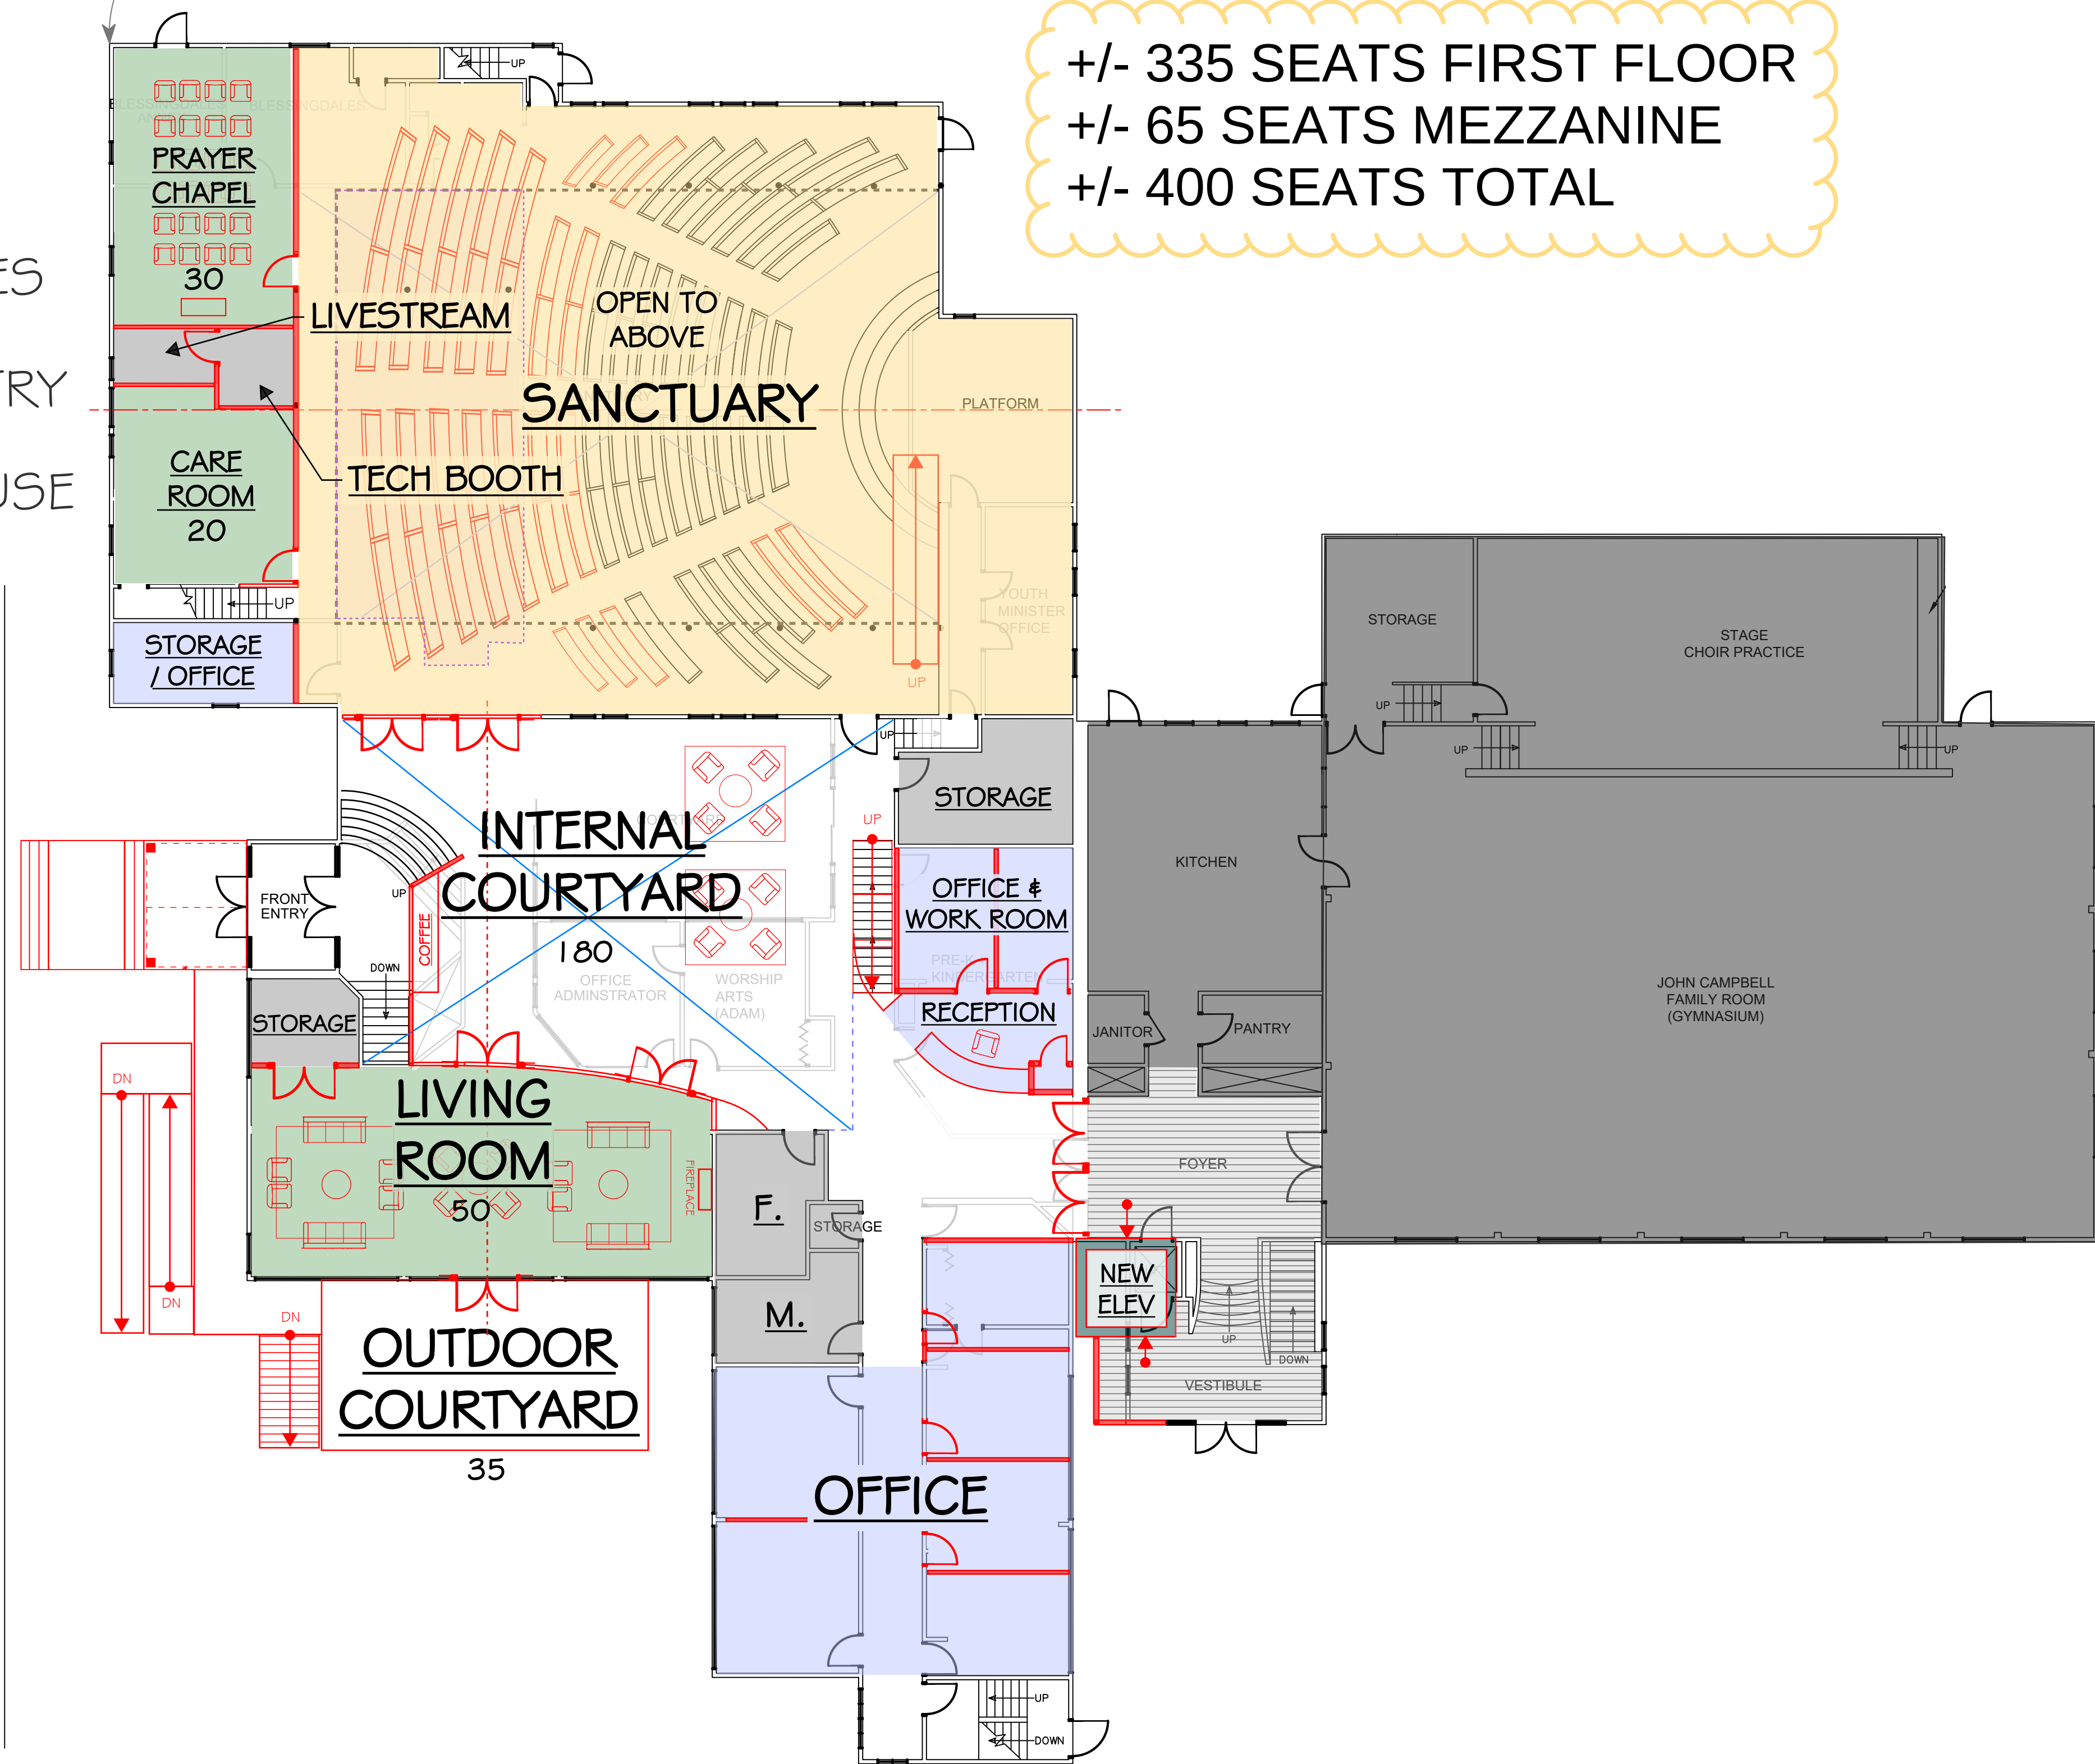

EXISTING FIRST FLOOR

EXISTING / MEZZANINE
SECOND FLOOR

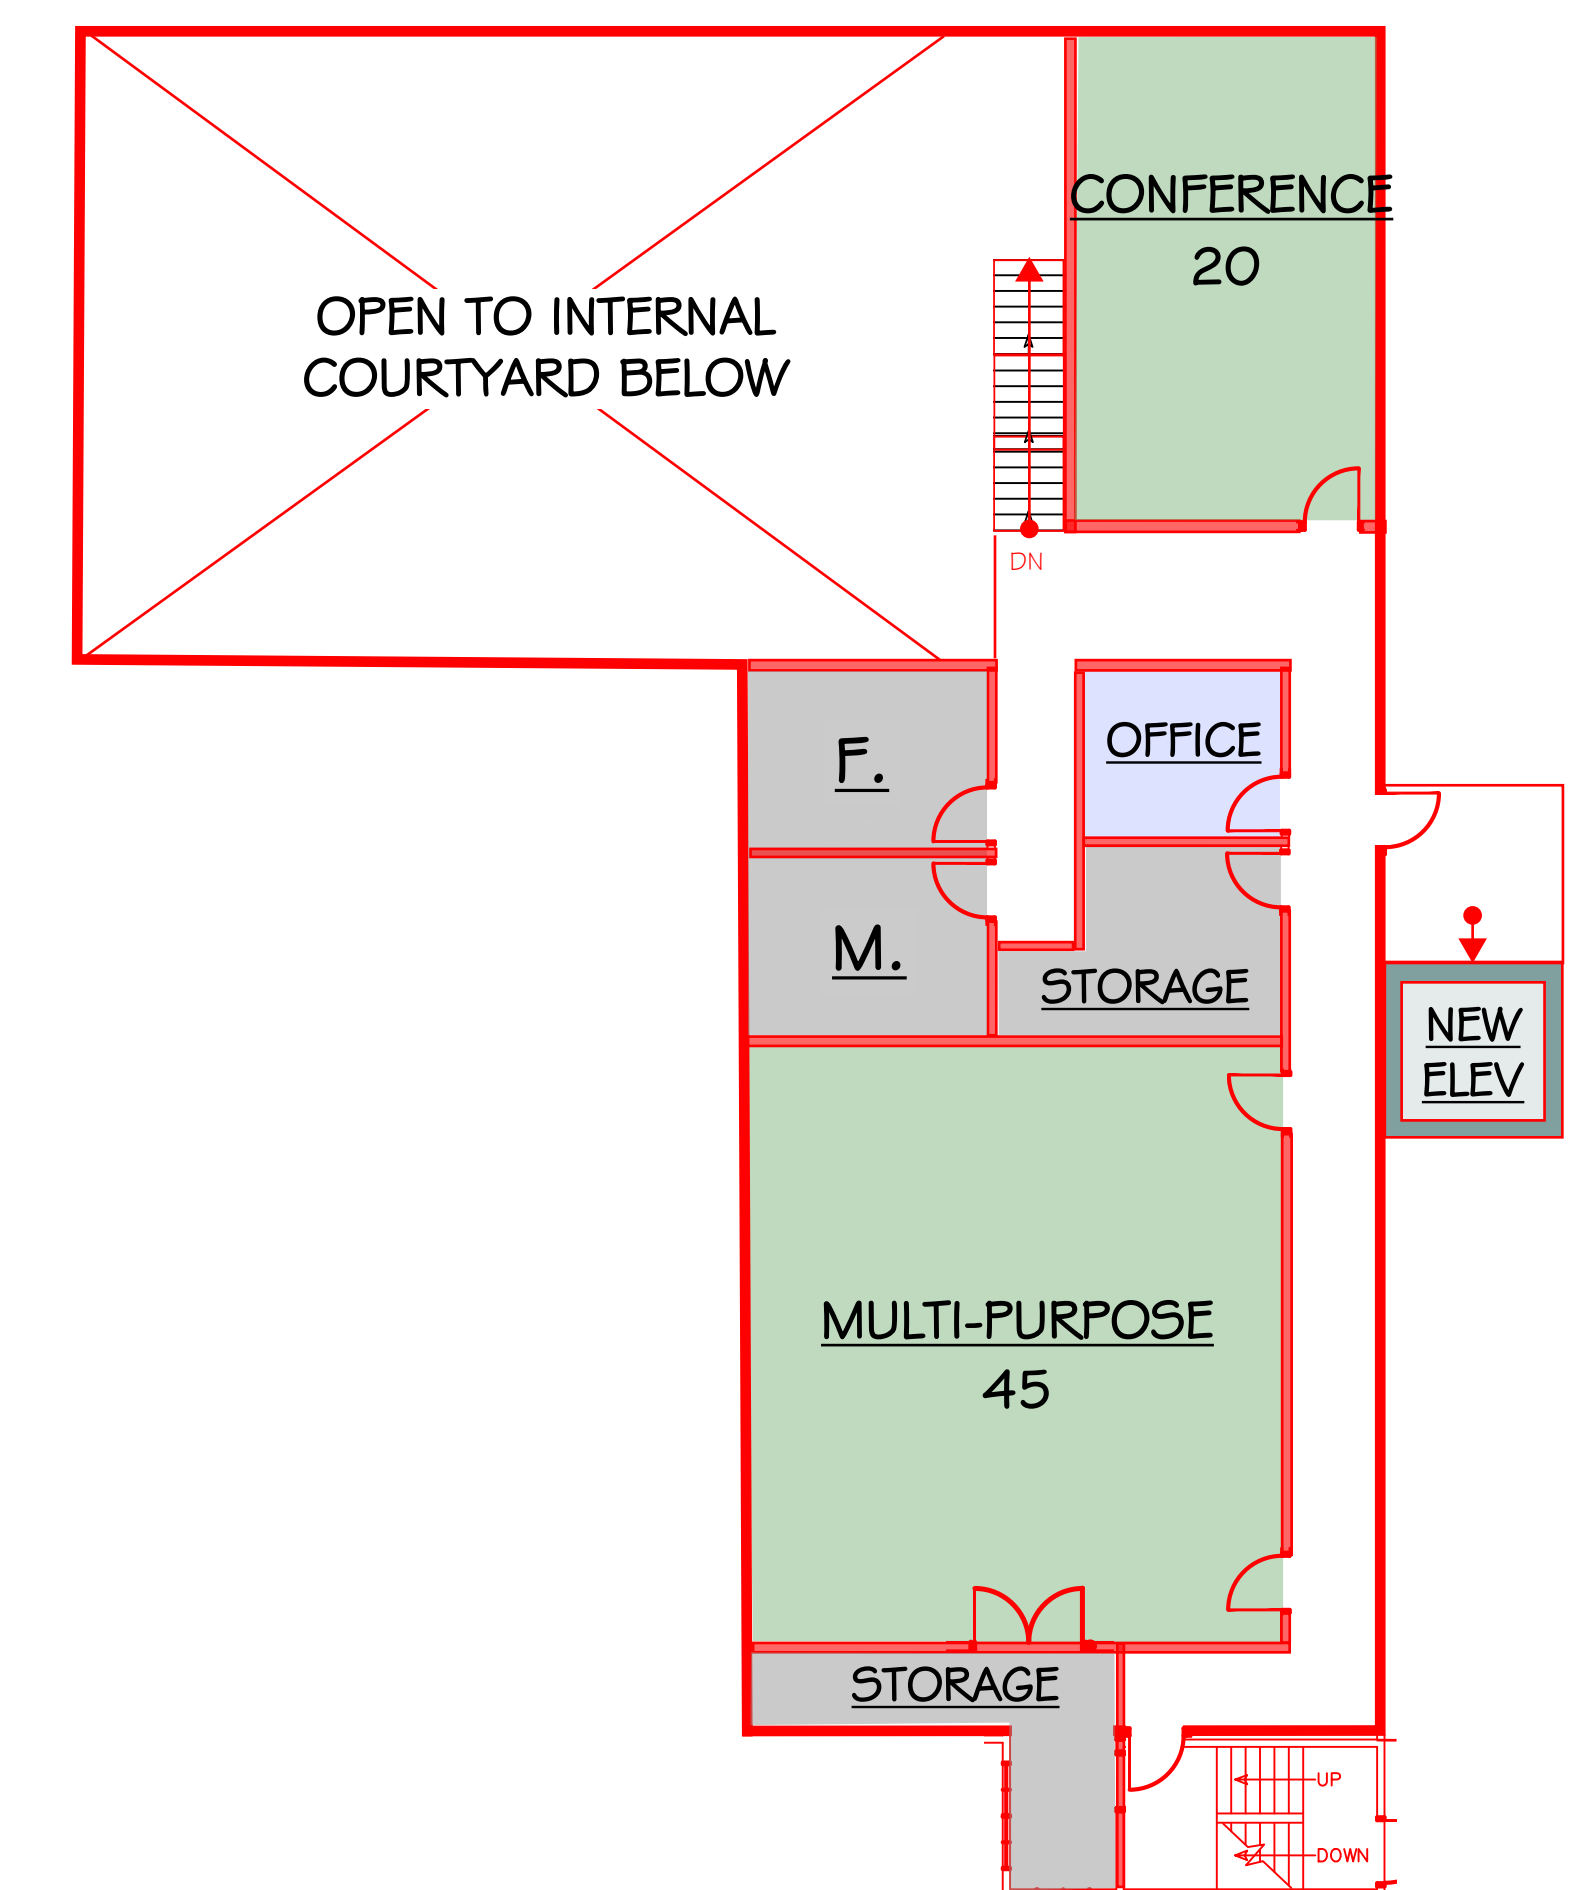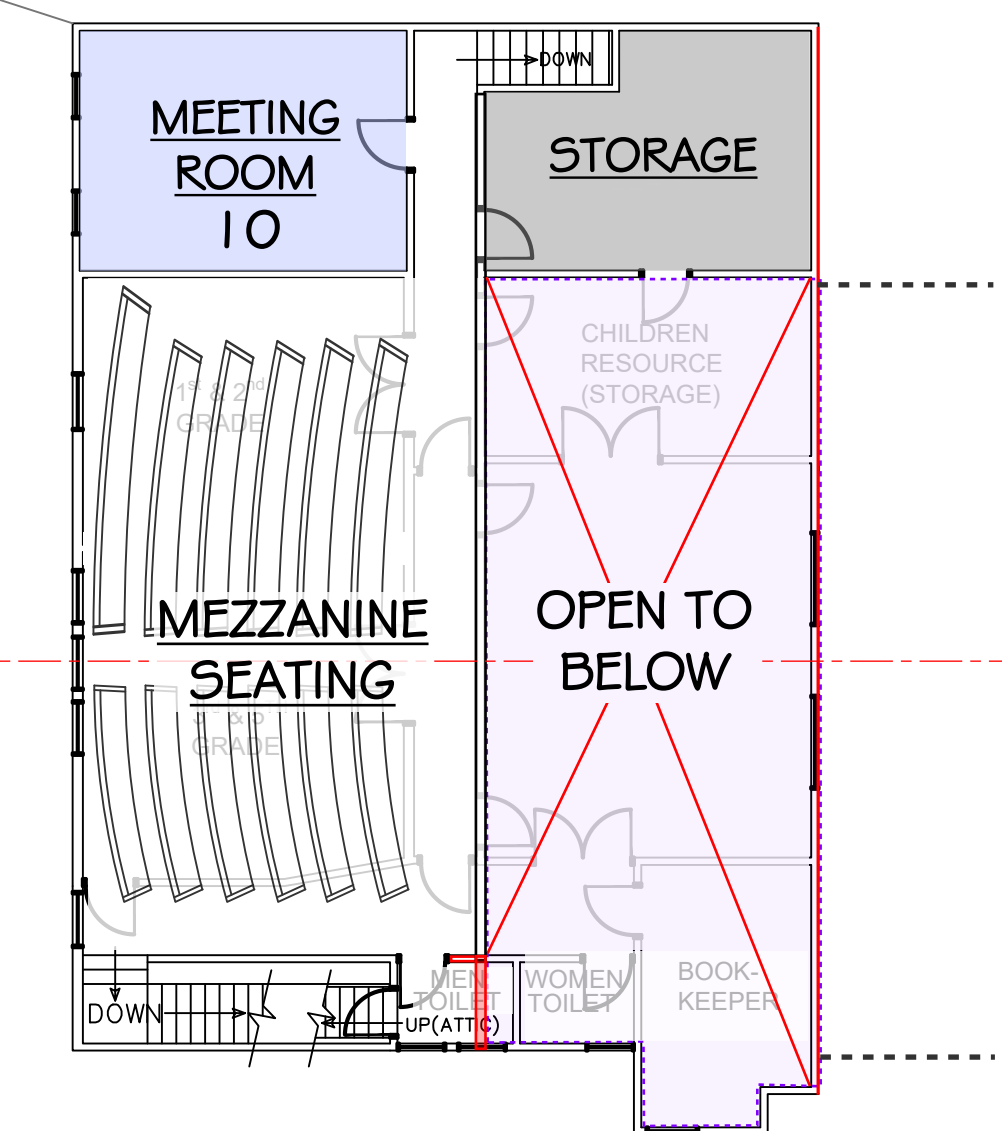


NEW SECOND
FLOOR ADDITION

North Shore Community Baptist Church
Master Plan
16 August 2026



- EXISTING TO REMAIN
- SANCTUARY
- OFFICES
- RELATIONAL SPACES
- CHILDREN'S MINISTRY
- NEW BACK OF HOUSE

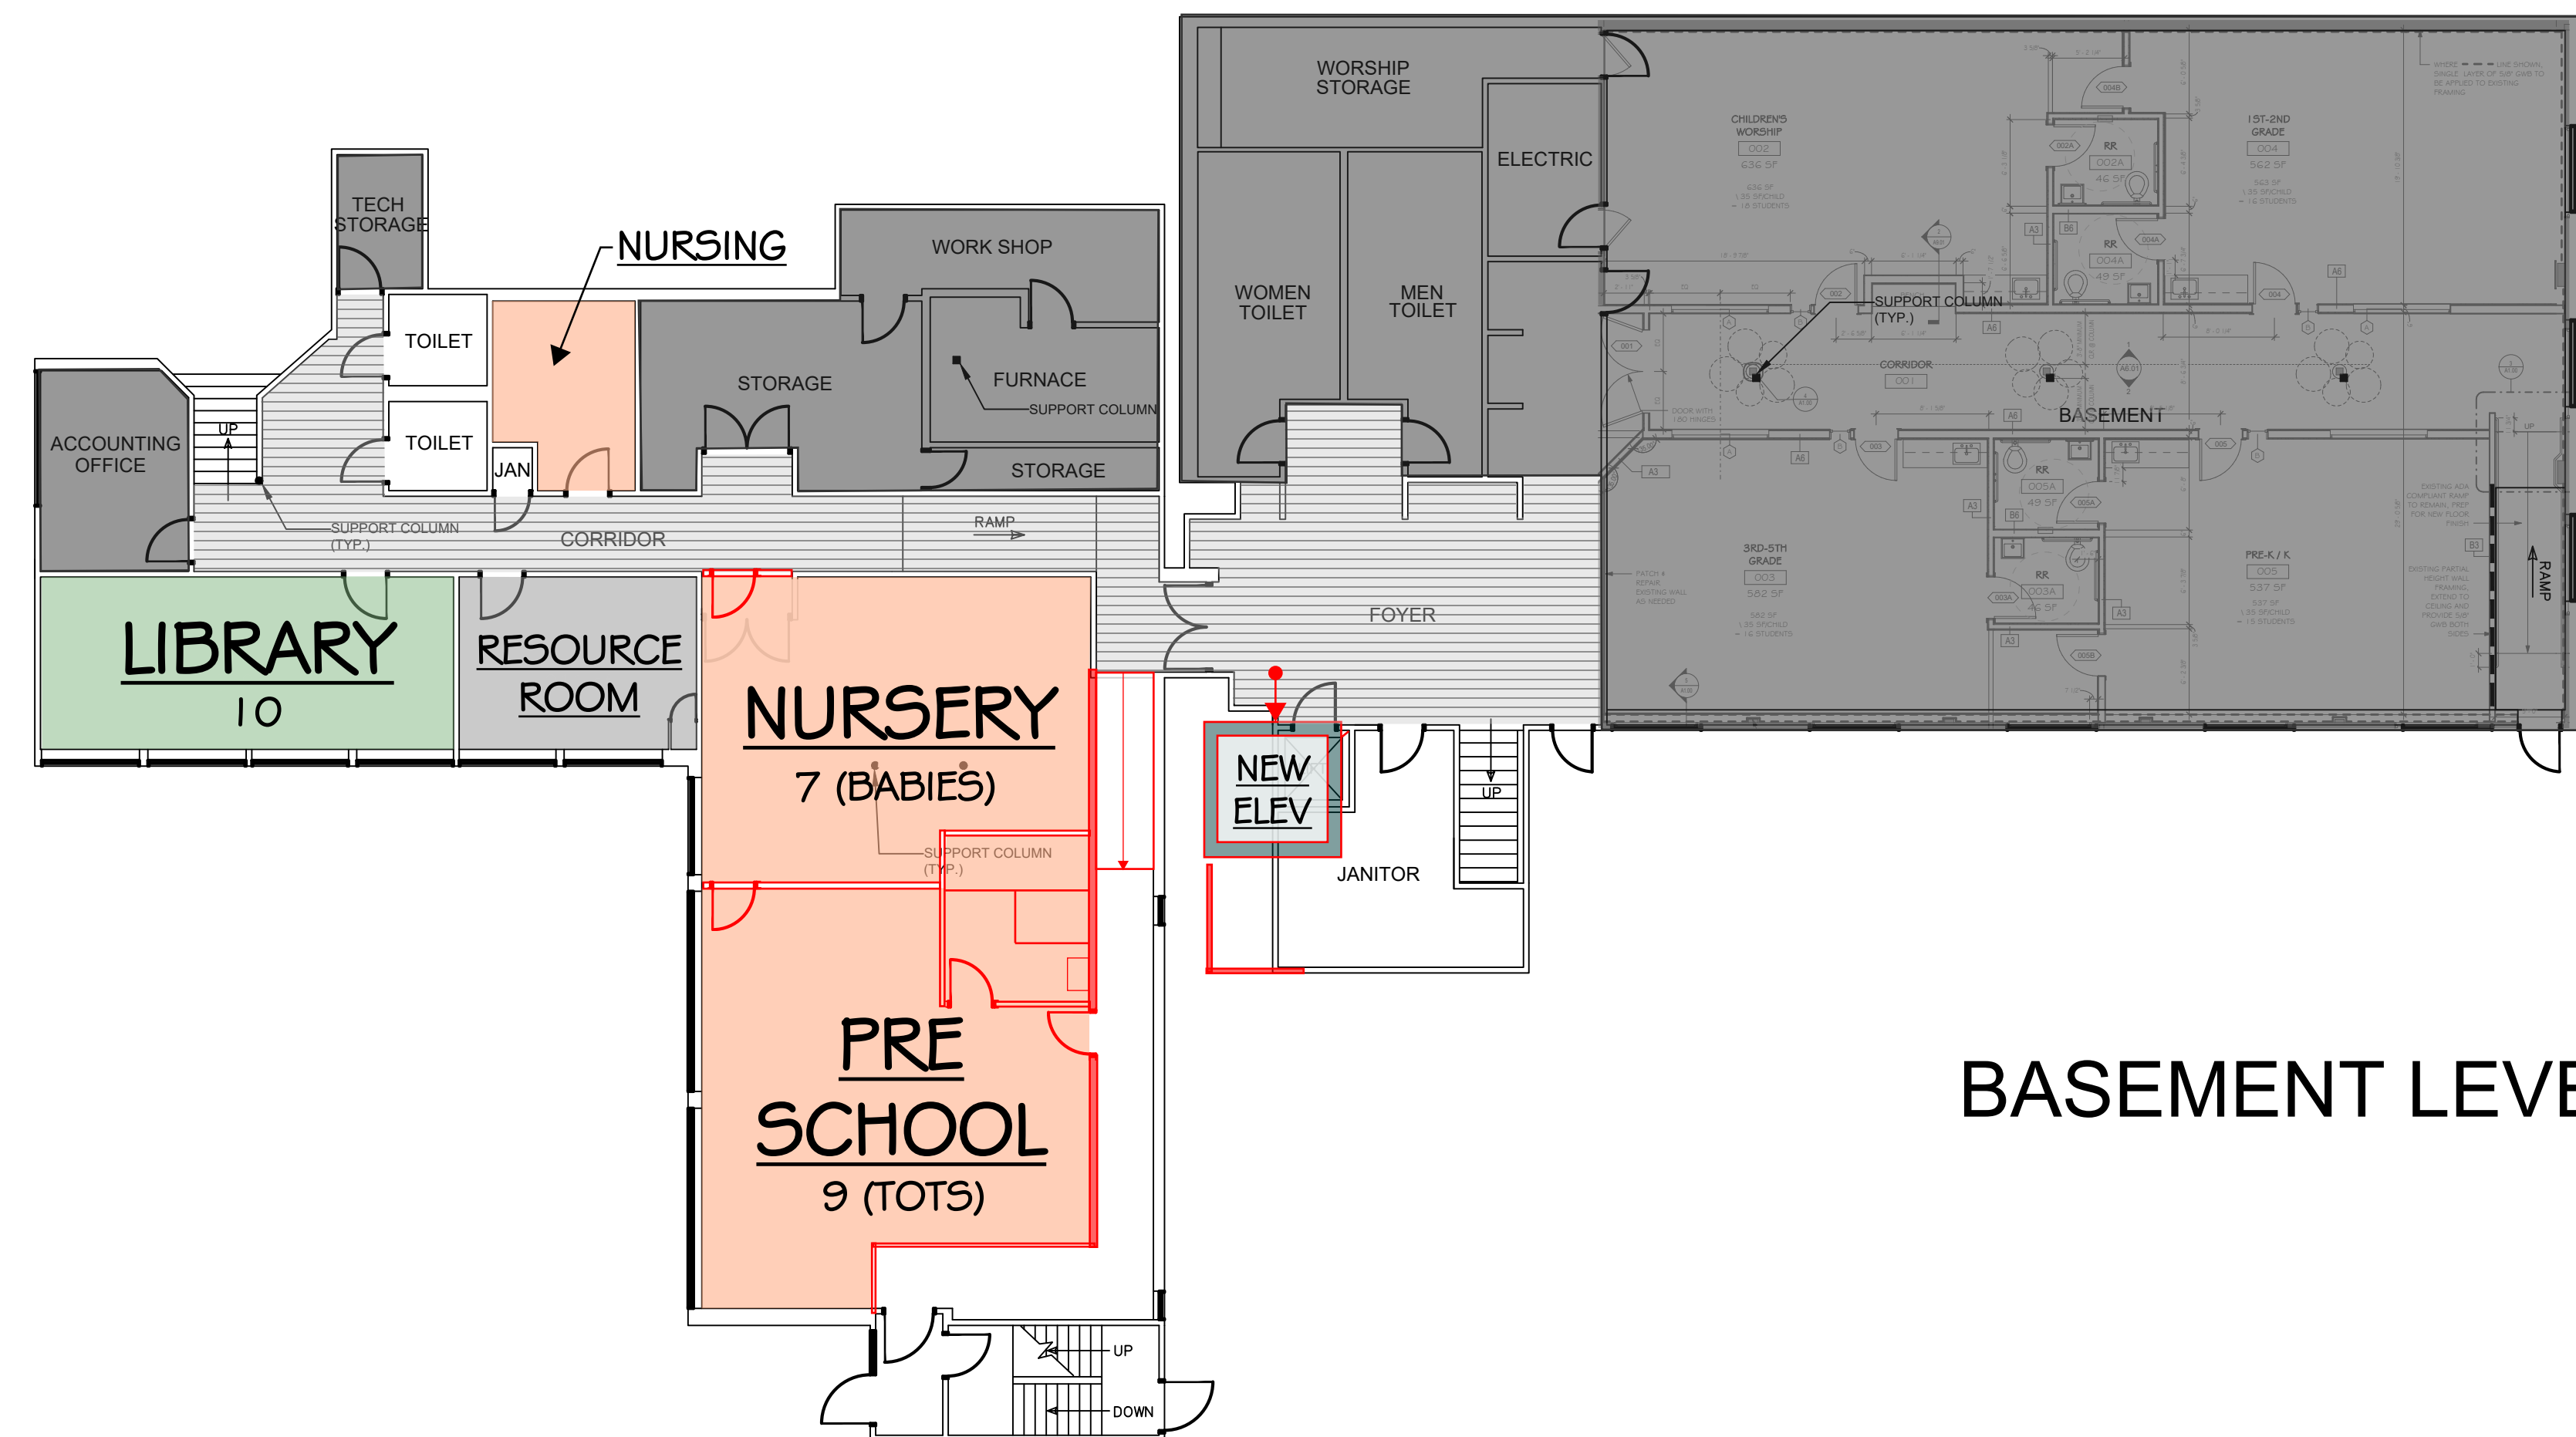

BASEMENT LEVEL

